


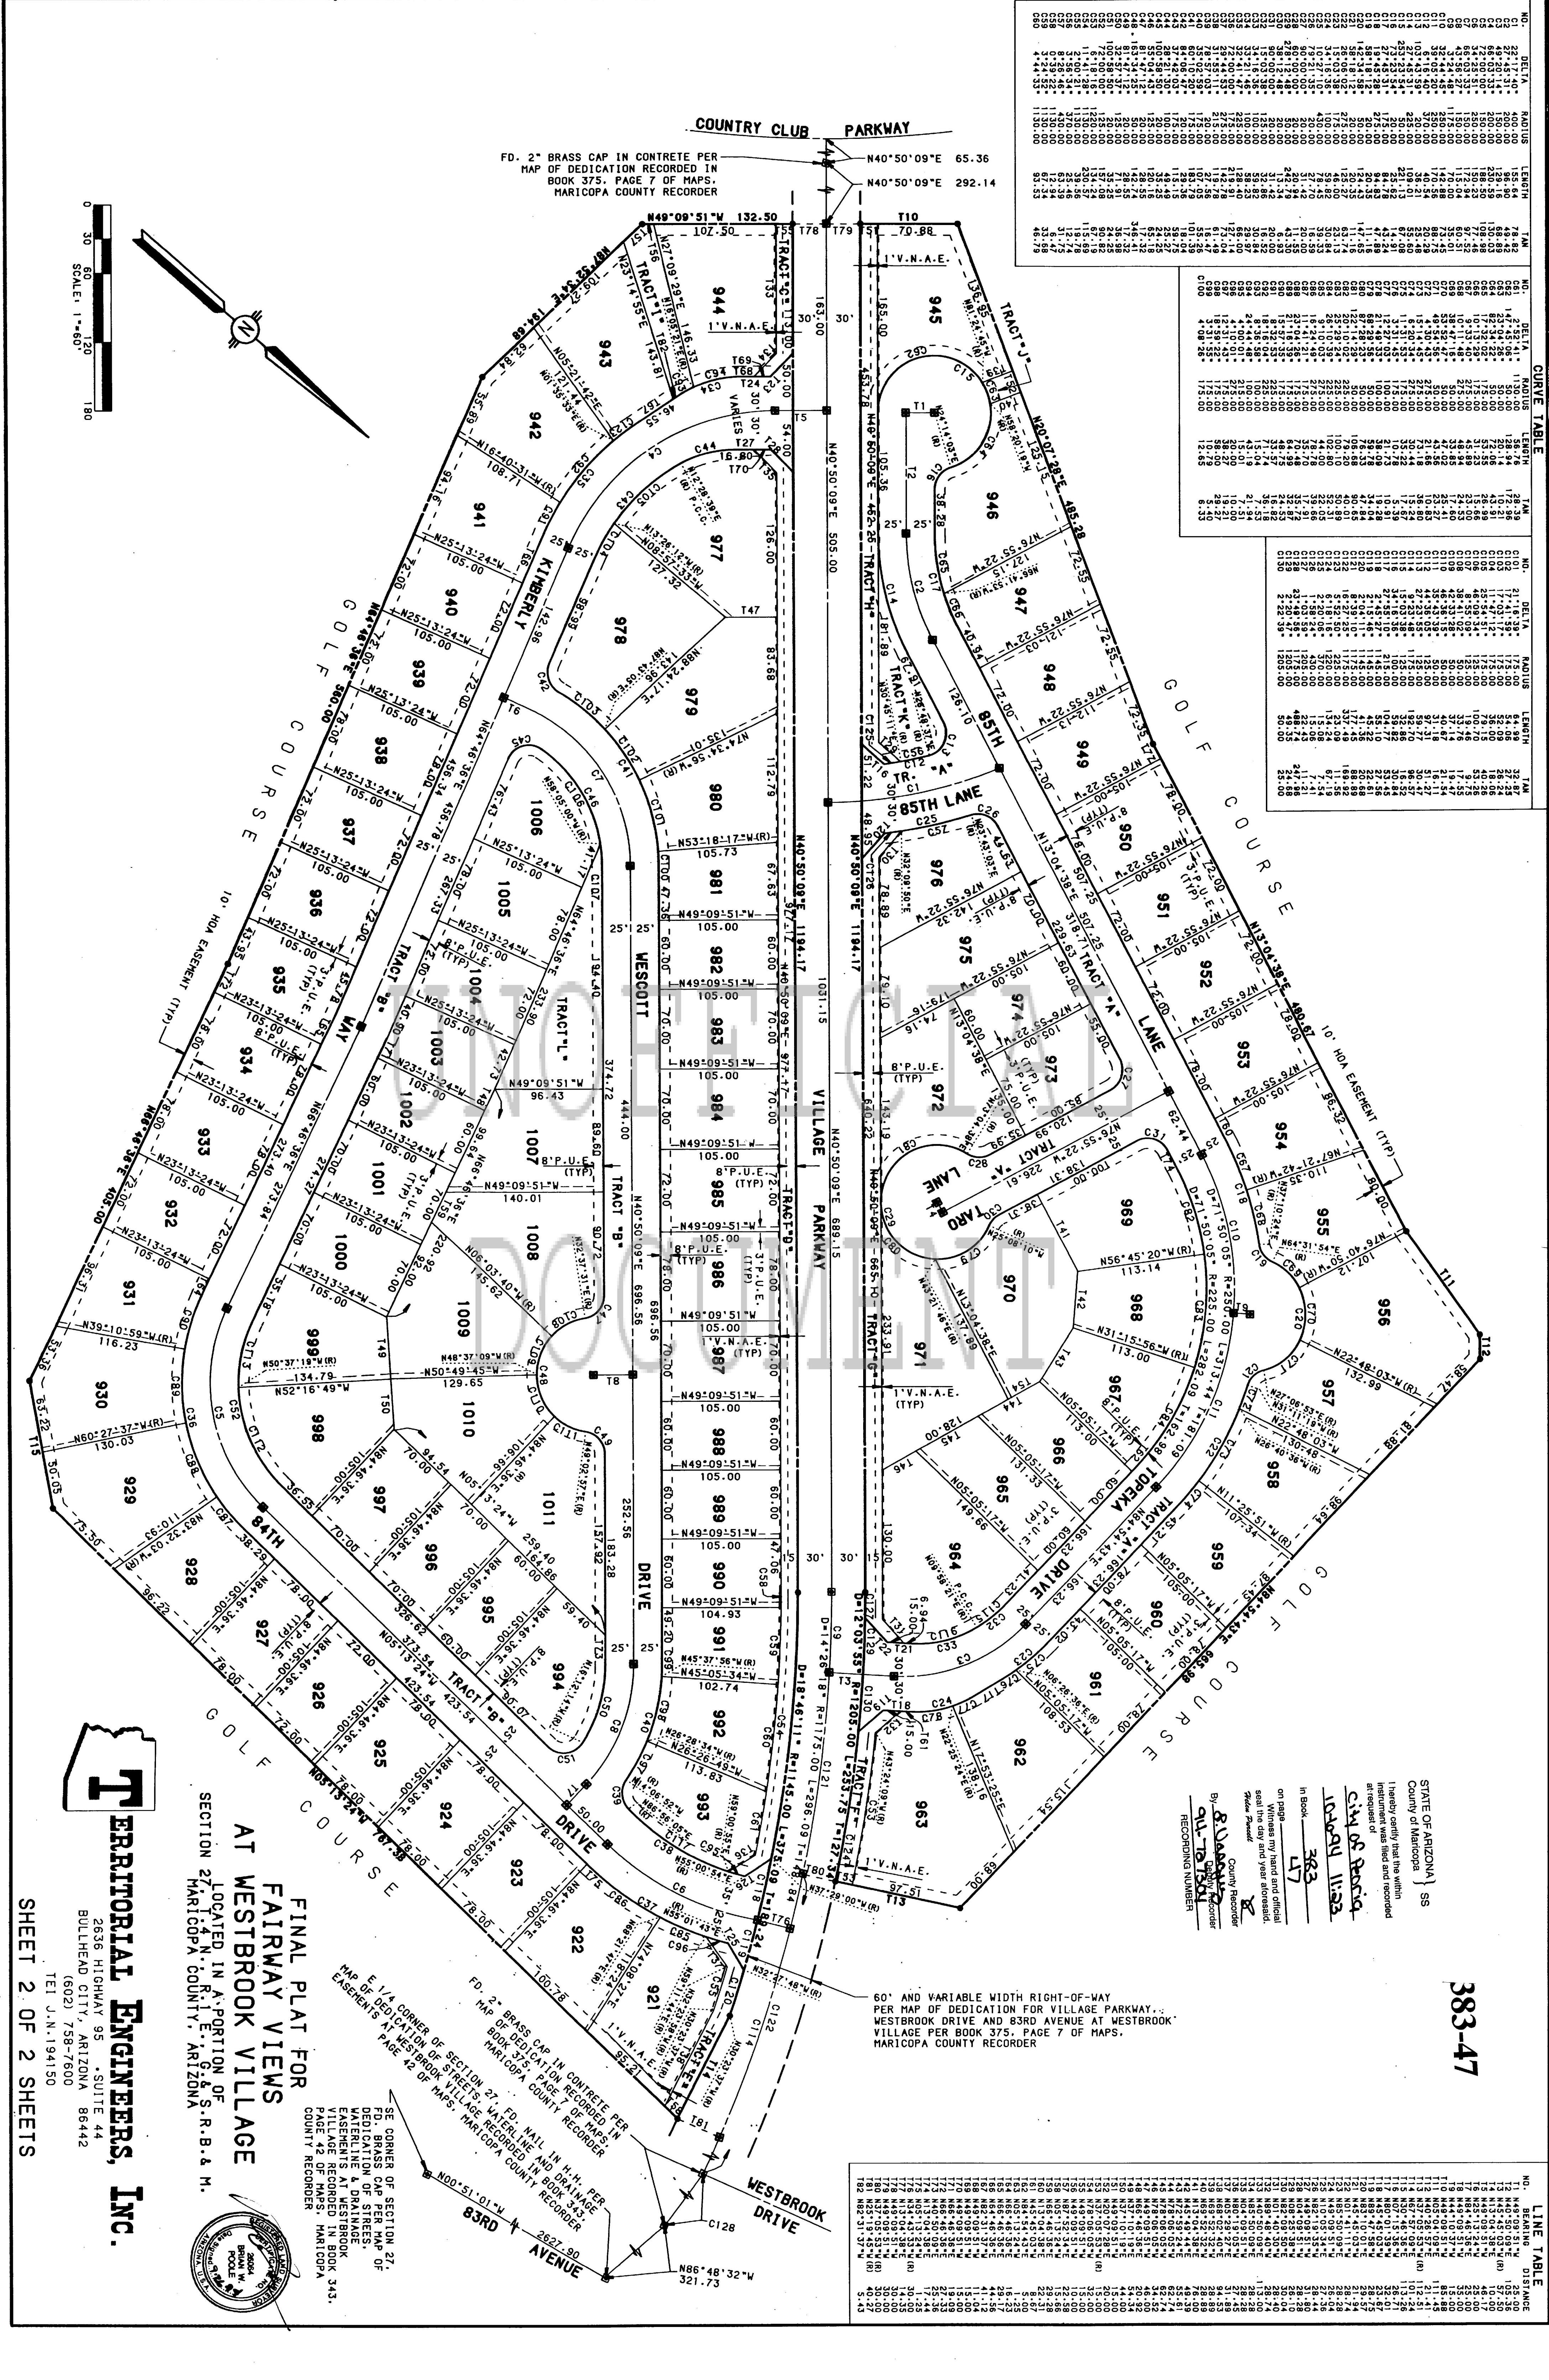

CURVE TABLE	
NO.	DELTA
**FINAL PLAN FOR
FAIRWAY VIEWS
AT WESTBROOK VILLAGE**

SECTION 27, T.4 N., R.1 E., G. & S. R. B. & M.
LOCATED IN A PORTION OF
MARICOPA COUNTY, ARIZONA

2636 HIGHWAY 95 - SUITE 44
BULLHEAD CITY, ARIZONA 86442
(602) 758-7600
TEL J.N. 194150

SHEET 2 OF 2 SHEETS

60' AND VARIABLE WIDTH RIGHT-OF-WAY
PER MAP OF DEDICATION FOR VILLAGE PARKWAY,
WESTBROOK DRIVE AND 83RD AVENUE AT WESTBROOK
VILLAGE PER BOOK 375, PAGE 7 OF MAPS,
MARICOPA COUNTY RECORDER

LINE TABLE	
NO.	DISTANCE
1	10.00
2	10.00
