


S 1/4 CORNER OF SECTION 27
T4N. R1E. 6ASRBAM
FD. BRASS CAP PER
BOOK 336, PAGE 38 OF MAPS,
RECORDS OF MARICOPA COUNTY

85' R/W PER MAP OF DEDICATION OF STREETS
WATERLINE AND DRAINAGE EASEMENT
WESTBROOK VILLAGE, RECORDED IN BOOK 343,
PAGE 42 OF MAPS, MARICOPA COUNTY RECORDER


PINEHURST PLACE AT WESTBROOK VILLAGE
BOOK 336, PAGE 38 OF MAPS, M.C.R.

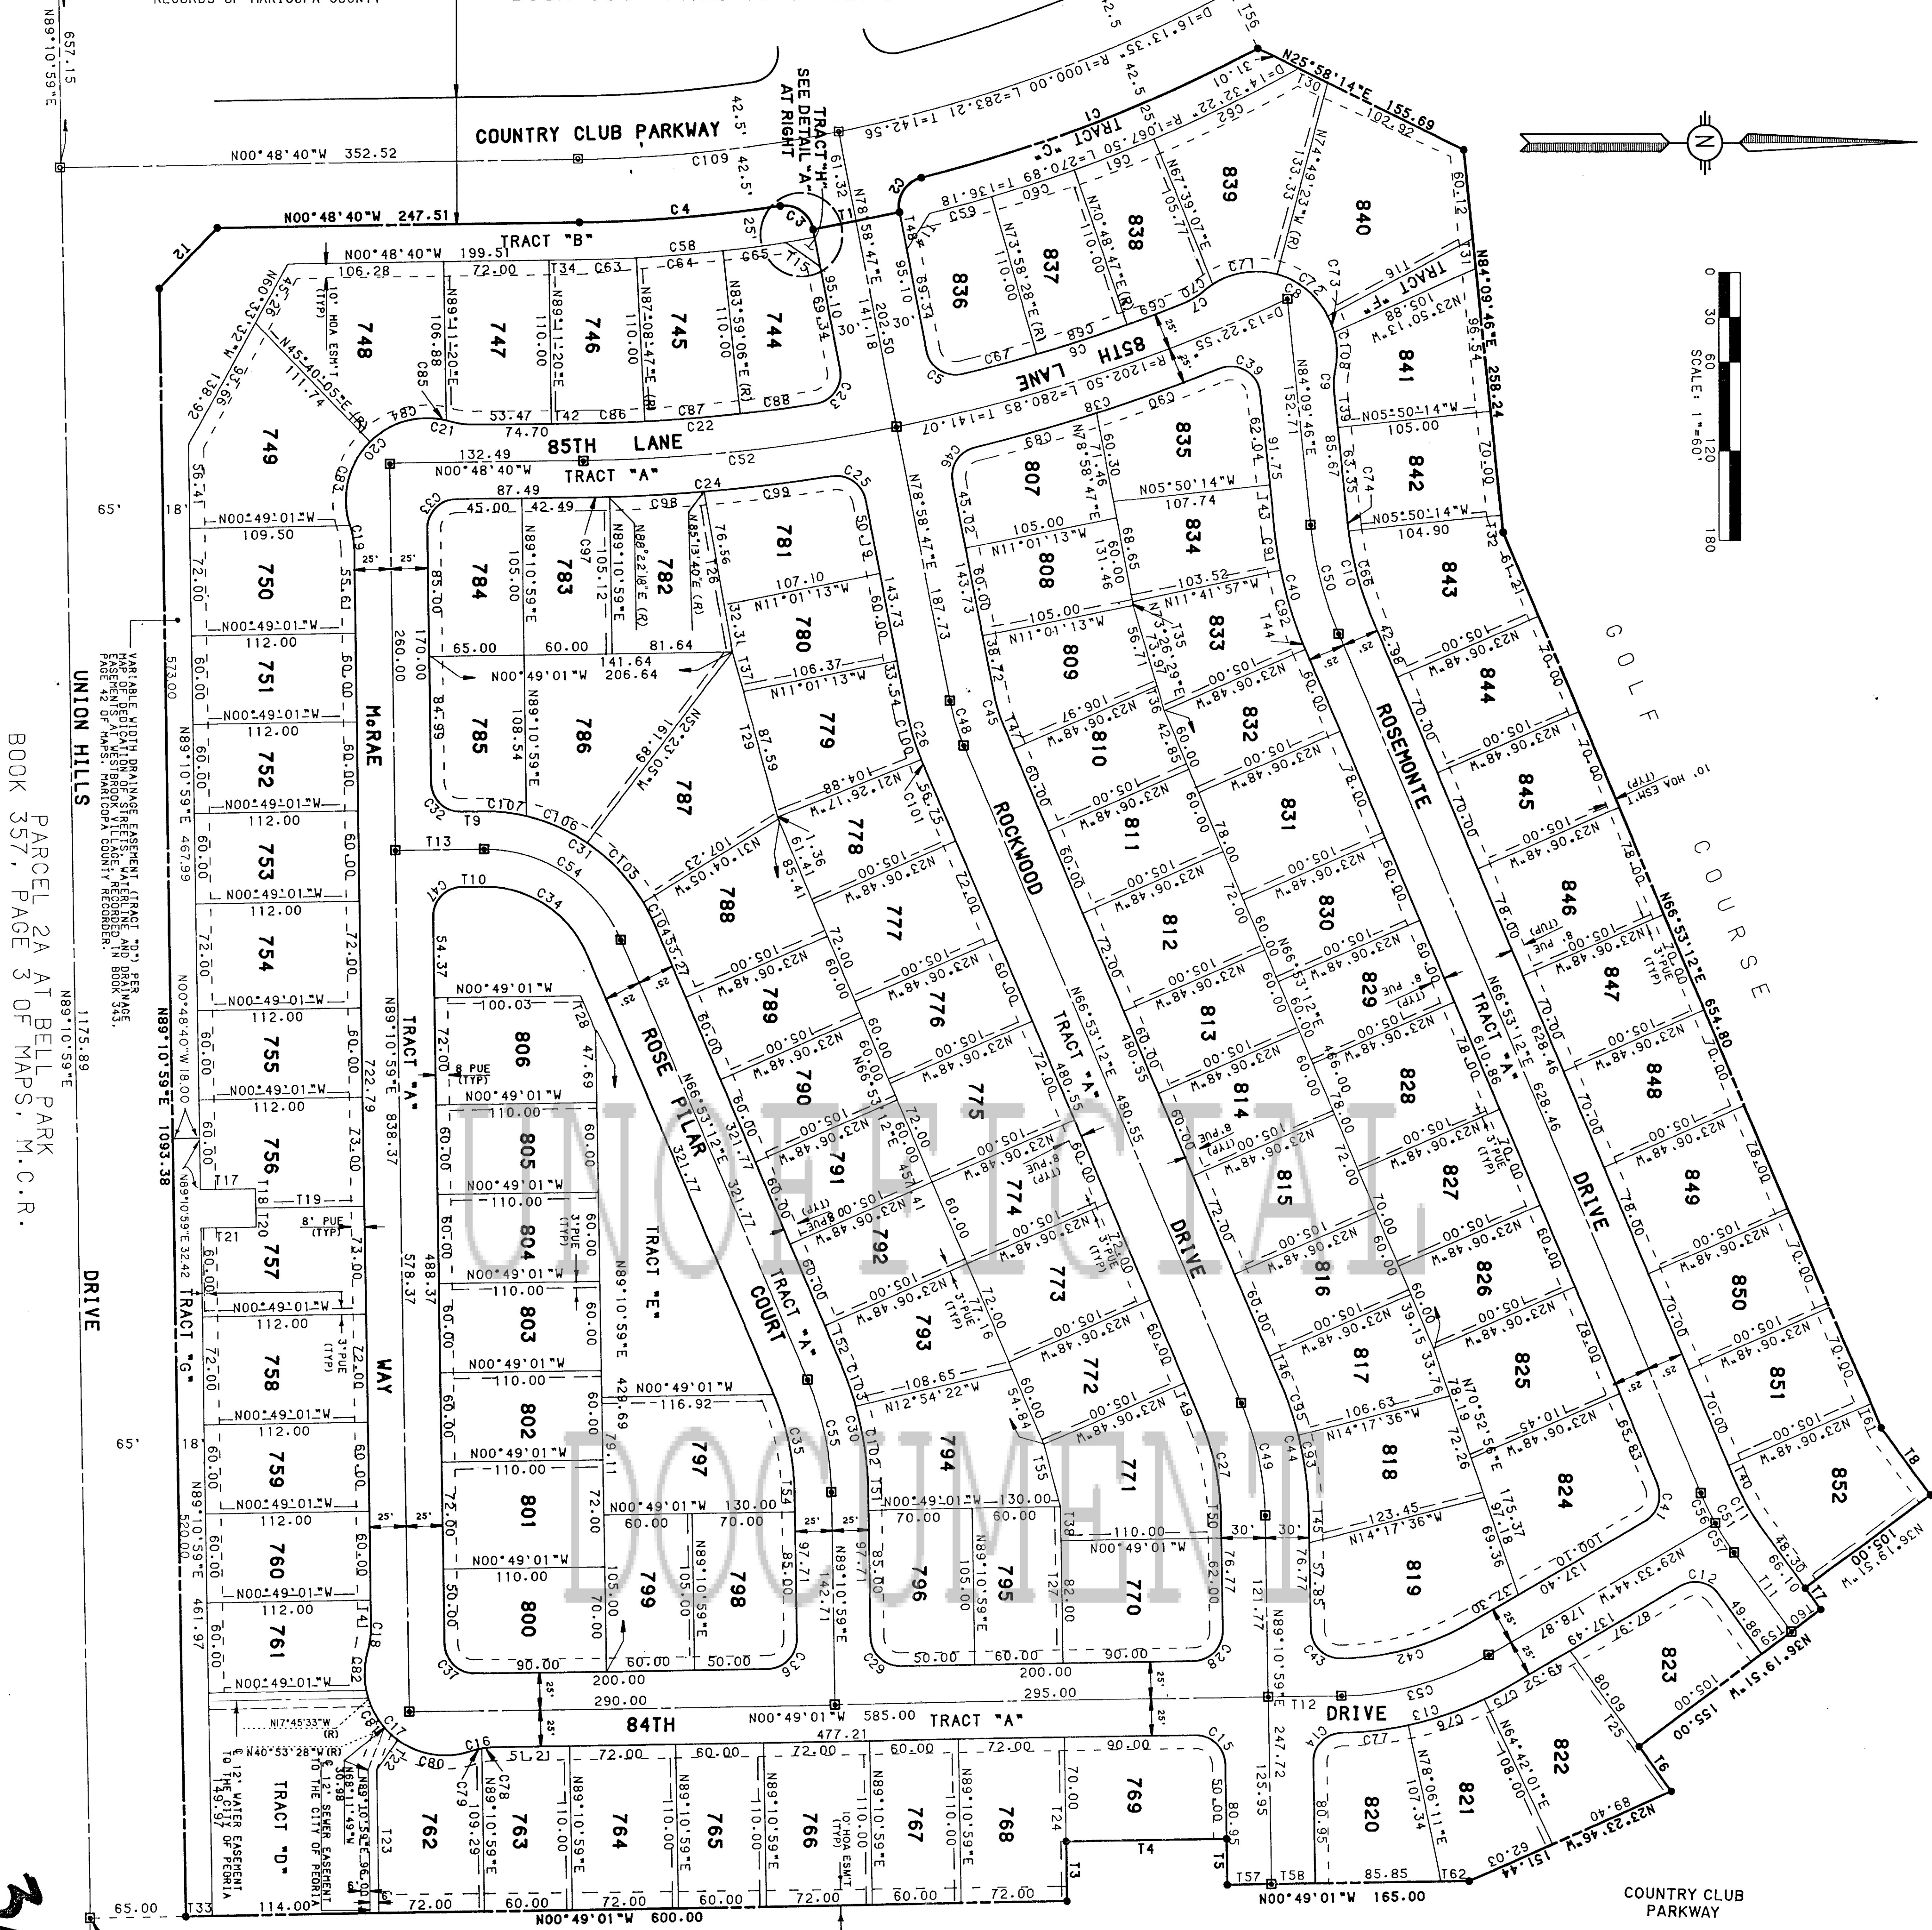

S 1/4 CORNER OF SECTION 27
T4N. R1E. 6ASRBAM
FD. BRASS CAP PER
BOOK 336, PAGE 38 OF MAPS,
RECORDS OF MARICOPA COUNTY

UNSUBDIVIDED


DETAIL "A"

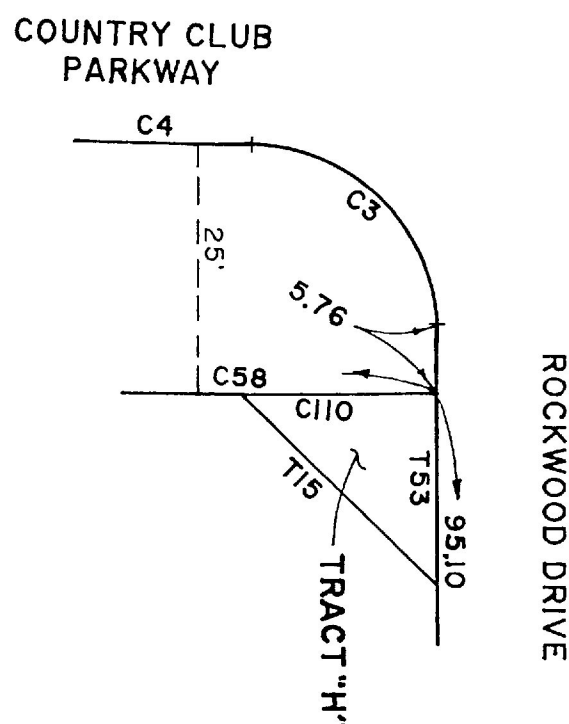

TRACT "D" DETAIL

SCALE: 1" = 40'

UNION HILLS DRIVE

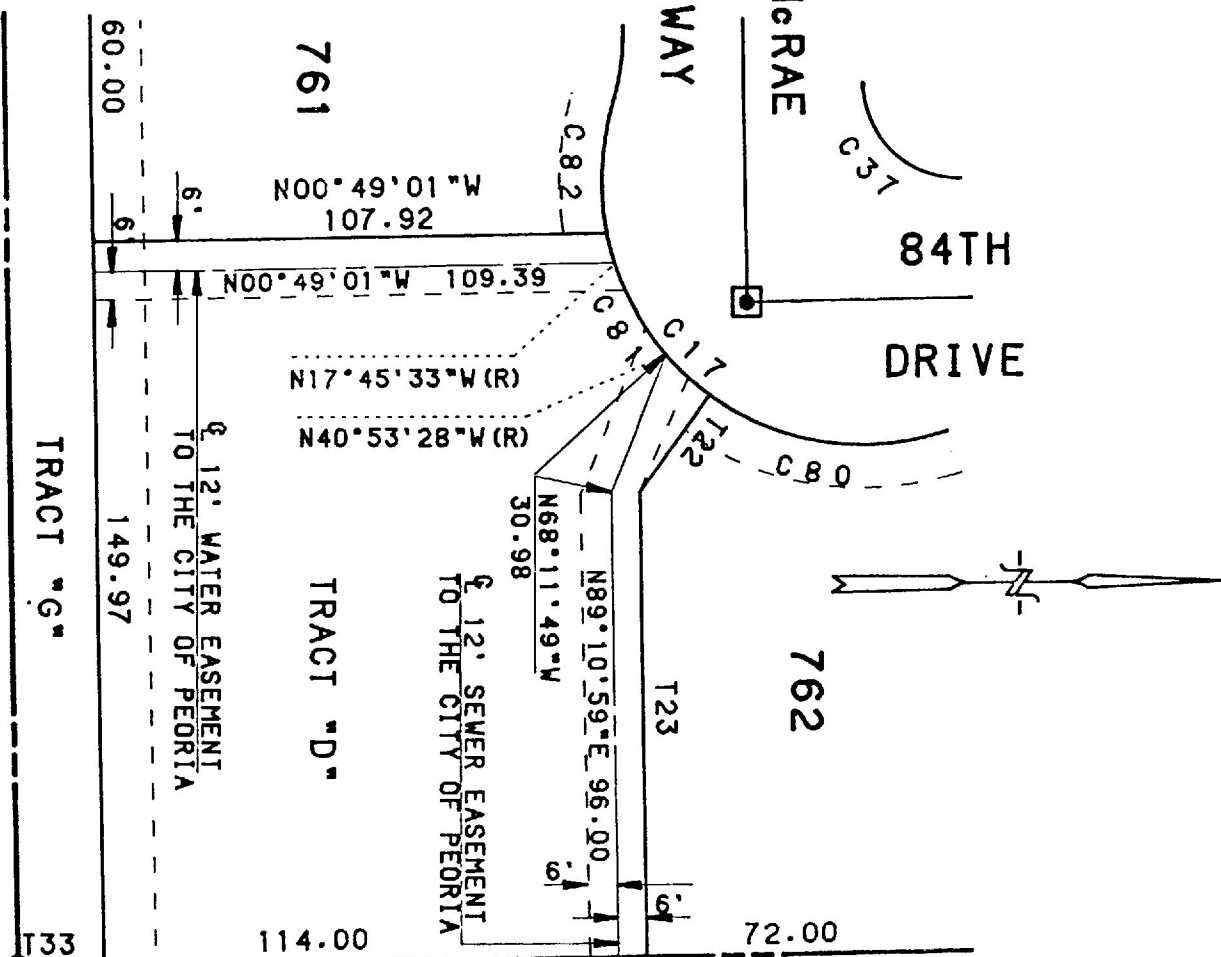

STATE OF ARIZONA) SS
County of Maricopa)
I, Cliff A. Bell,
being duly sworn, depose and record
that the foregoing is a true and correct
copy of the original of the
instrument recorded in Book
364, Page 11,
of the Records of Maricopa County,
Arizona.

Witness my hand and official
seal the day and year aforesaid.

Cliff A. Bell
County Recorder
93-443,822
RECORDING NUMBER

LINE	TABLE	CURVE	TABLE
FINAL PLAN FOR
TORREY PINES PHASE I
AT WESTBROOK VILLAGE
LOCATED IN A PORTION OF
SECTION 27, T4N., R1E., G4S., R.B. & M.
MARICOPA COUNTY, ARIZONA

ERRITORIAL ENGINEERS, INC.

2636 HIGHWAY 95, SUITE 44
BULLHEAD CITY, ARIZONA 86442
(602) 758-7600
TEL. J.N. 194071